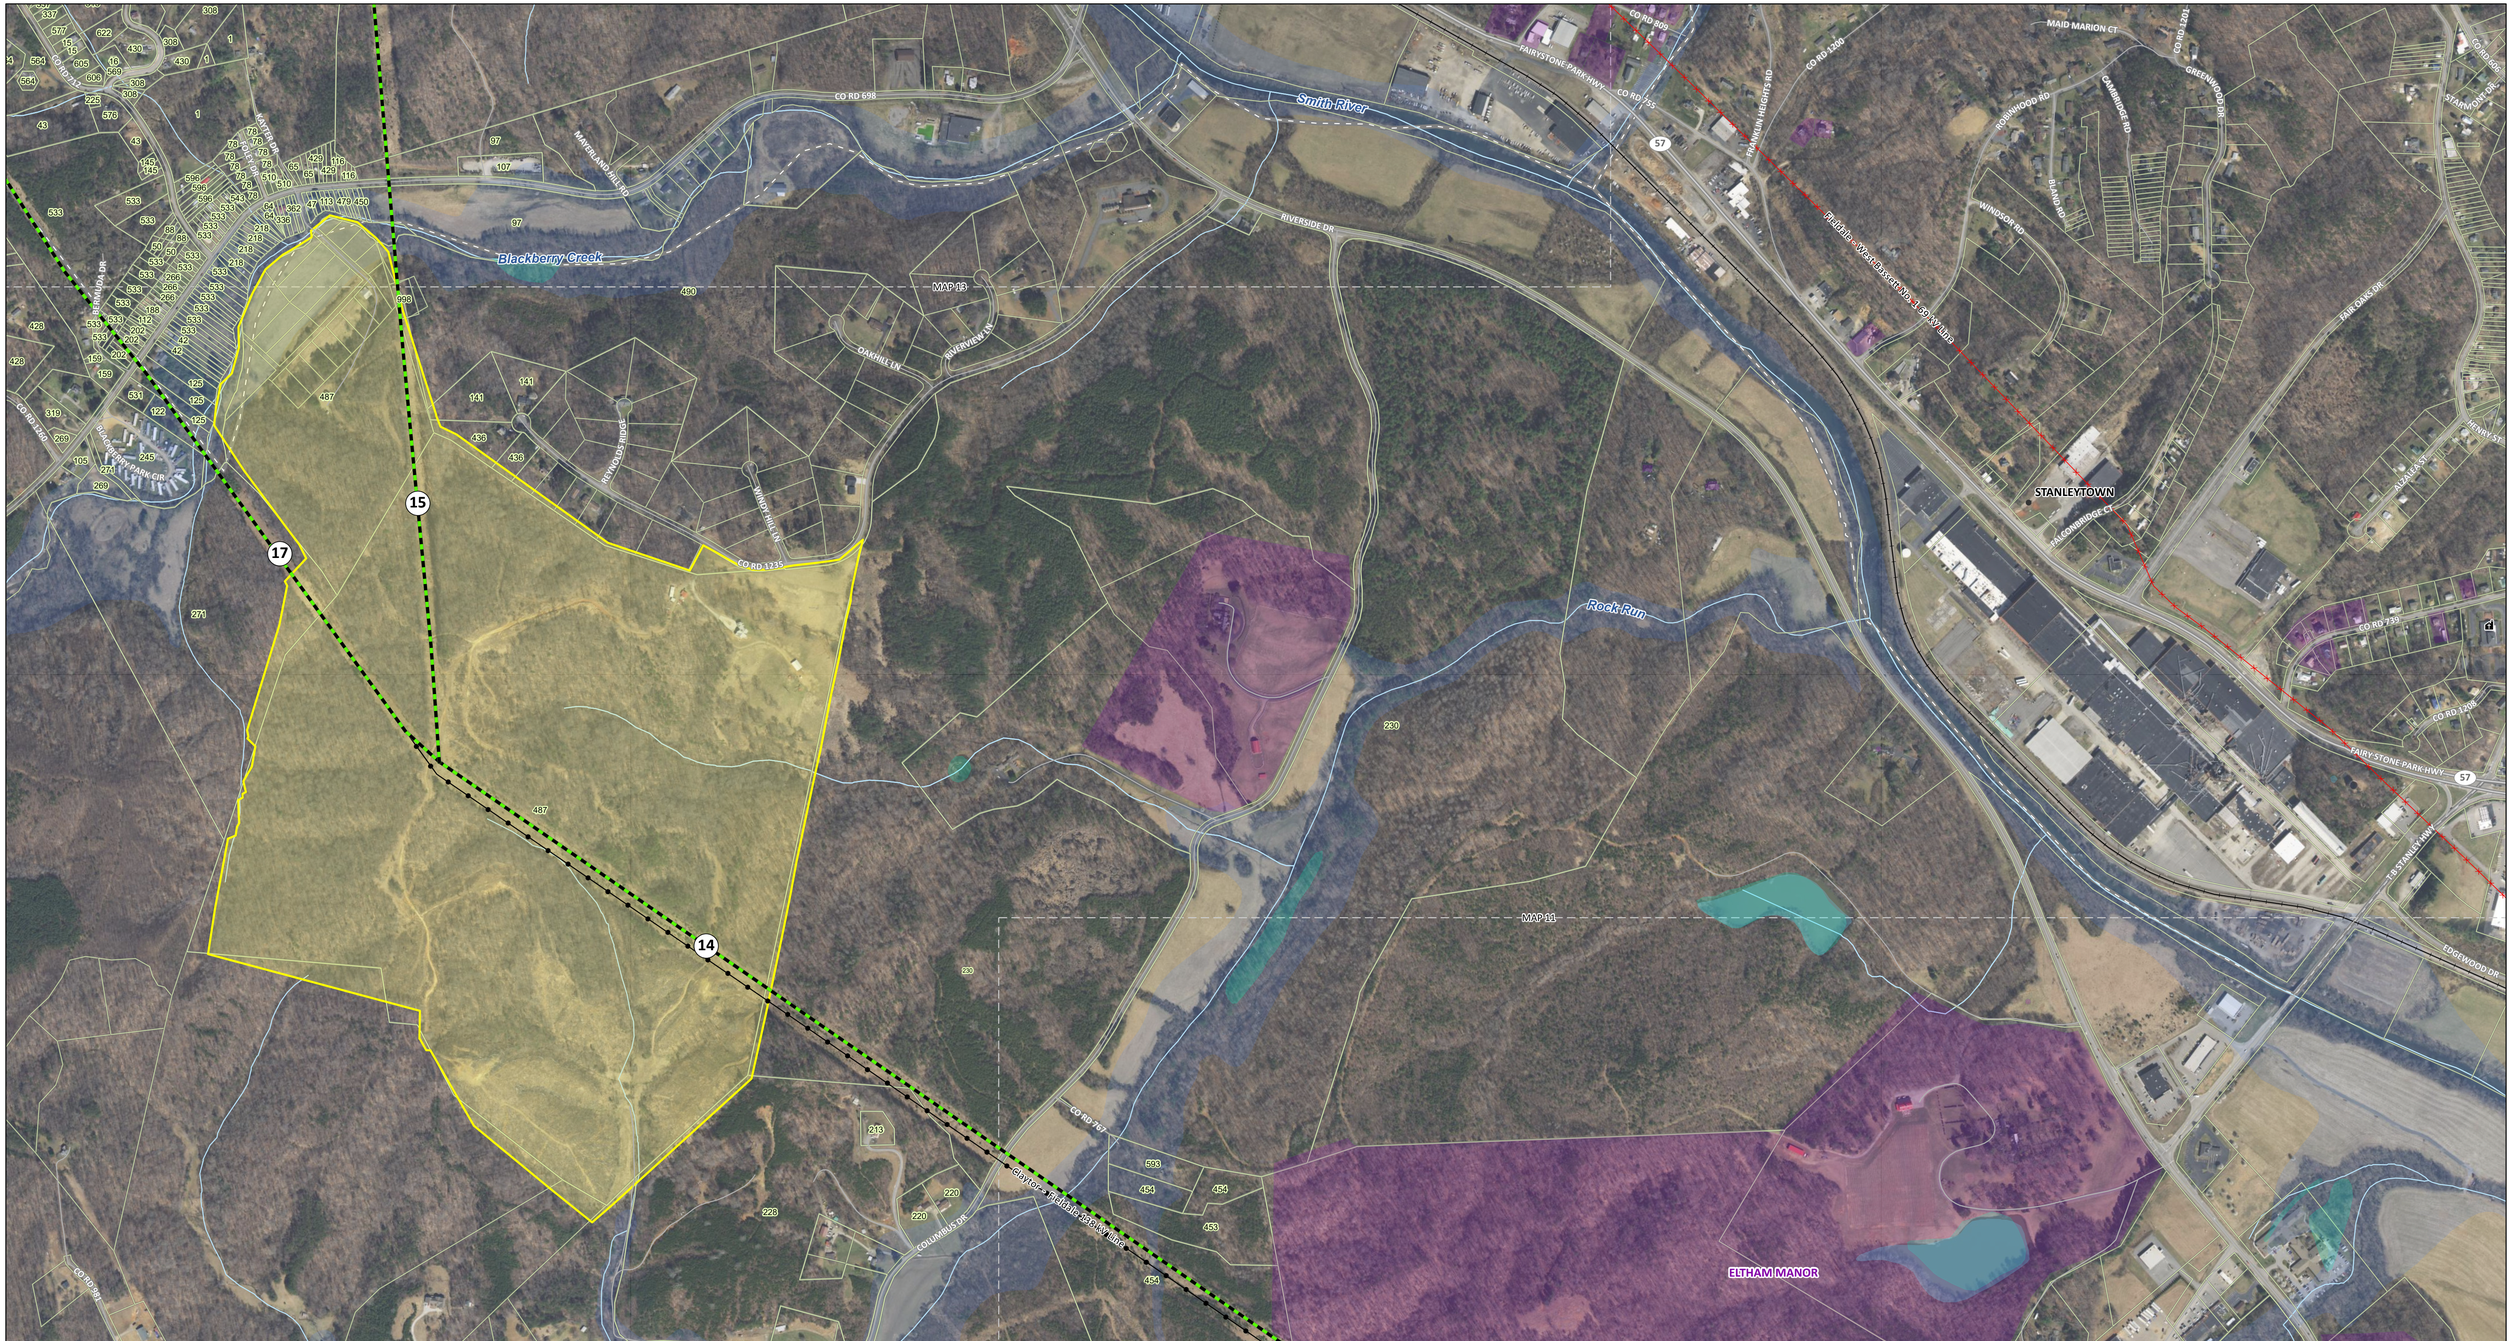

138 KV DOUBLE-CIRUIT STUDY SEGMENT IN OR NEAR EXISTING ROW
EXISTING AEP TRANSMISSION LINE TO BE RETIRED
EXISTING AEP TRANSMISSION (115 KV - 230 KV)
PLACE OF WORSHIP
POPULATED PLACES
HIGHWAY
ROAD
RAILROAD
STREAM (NHD)
WATERBODY (NHD)
WETLAND (NWI)
FLOODPLAIN
ARCHITECTURAL RESOURCE (VDHR)
VOF EASEMENT
LANDOWNER PARCEL
PARCEL BOUNDARY
TOWN BOUNDARY
MAP TILE

APPALACHIAN POWER℠
An AEP Company
BOUNDLESS ENERGY℠

Transmission line routes are preliminary and subject to change

1" = 400' *when printed at 22x34*

0 400 800 1,200
Feet

Imagery Source: VGIN Aerial Imagery

March 28 & 29, 2022

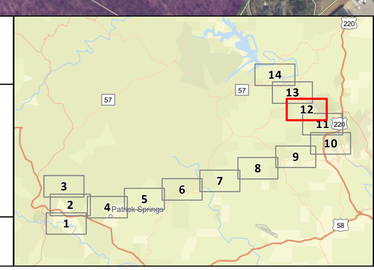

Aerial
Map 12 of 14

Stuart – Bassett Transmission Line Rebuild Project