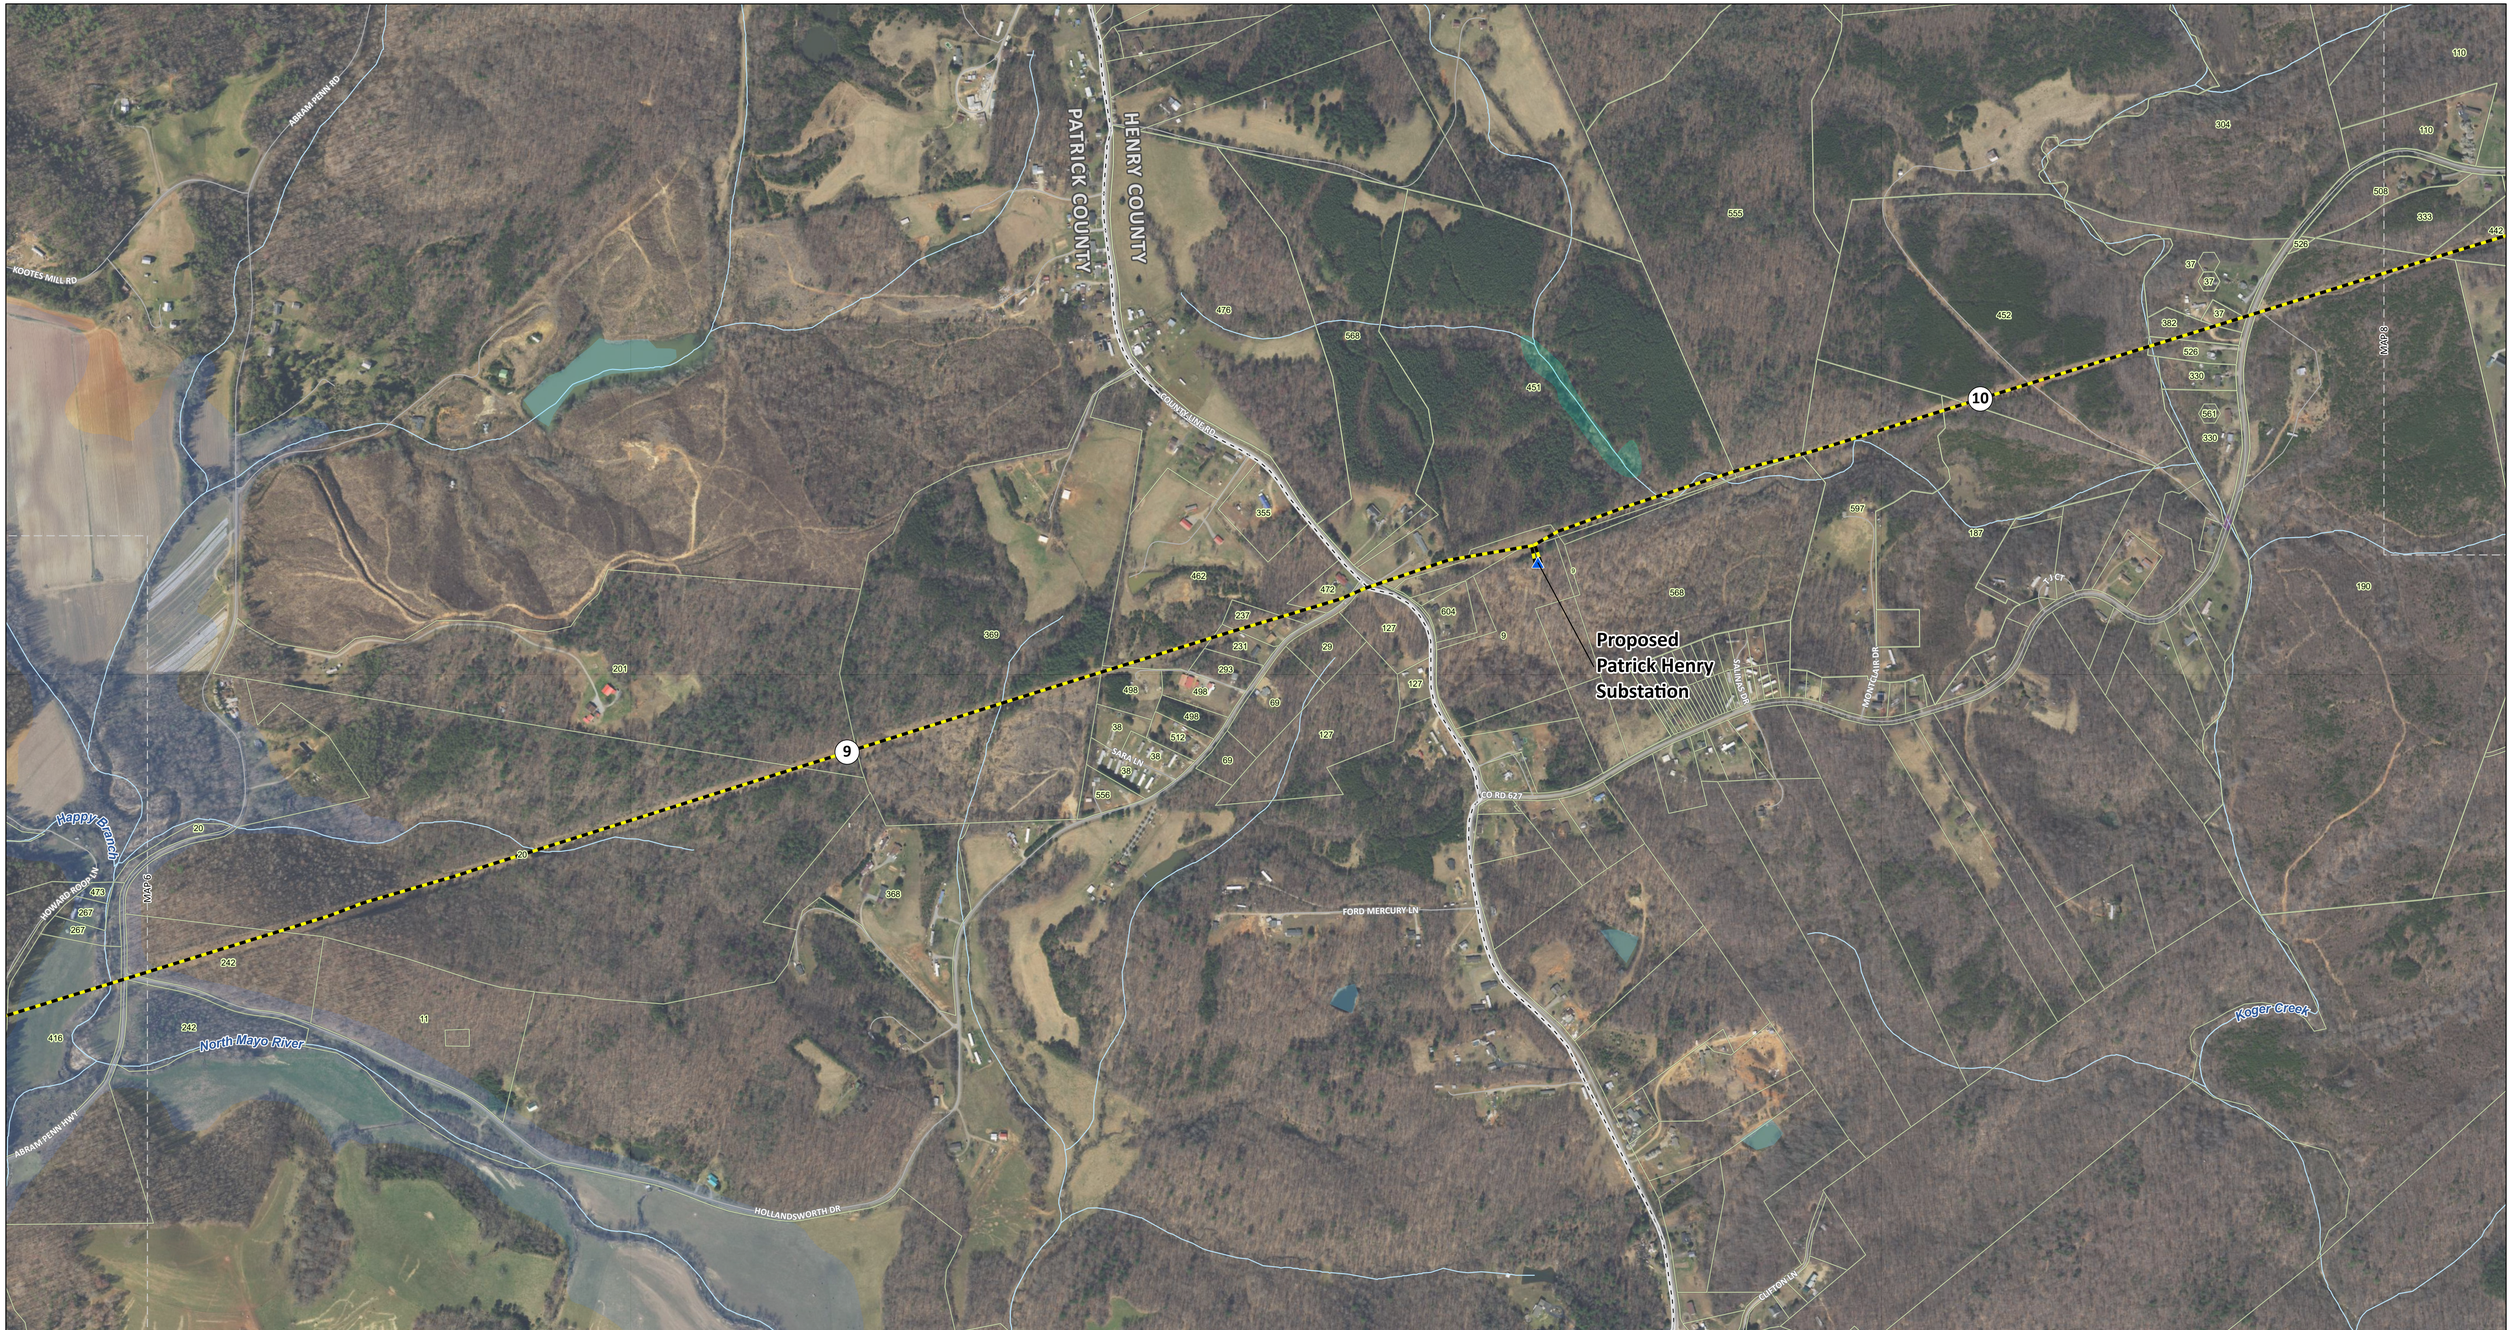

PROPOSED DISTRIBUTION SUBSTATION
138 KV SINGLE-CIRCUT STUDY SEGMENT IN OR NEAR EXISTING ROW
ROAD
STREAM (NHD)
COUNTY BOUNDARY
WATERBODY (NHD)
WETLAND (NWI)
FLOODPLAIN
ARCHITECTURAL RESOURCE (VDHR)
LANDOWNER PARCEL
PARCEL BOUNDARY
MAP TILE

APPALACHIAN POWER
An AEP Company
BOUNDLESS ENERGY

Transmission line routes are preliminary and subject to change

1" = 400' *when printed at 22x34*

0 400 800 1,200
Feet

Imagery Source: VGIN Aerial Imagery

March 28 & 29, 2022

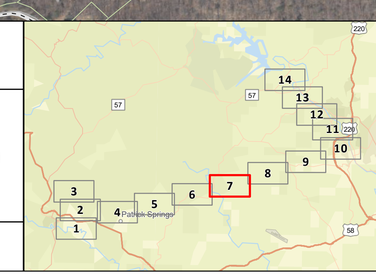

Aerial
Map 7 of 14

Stuart – Bassett Transmission Line Rebuild Project